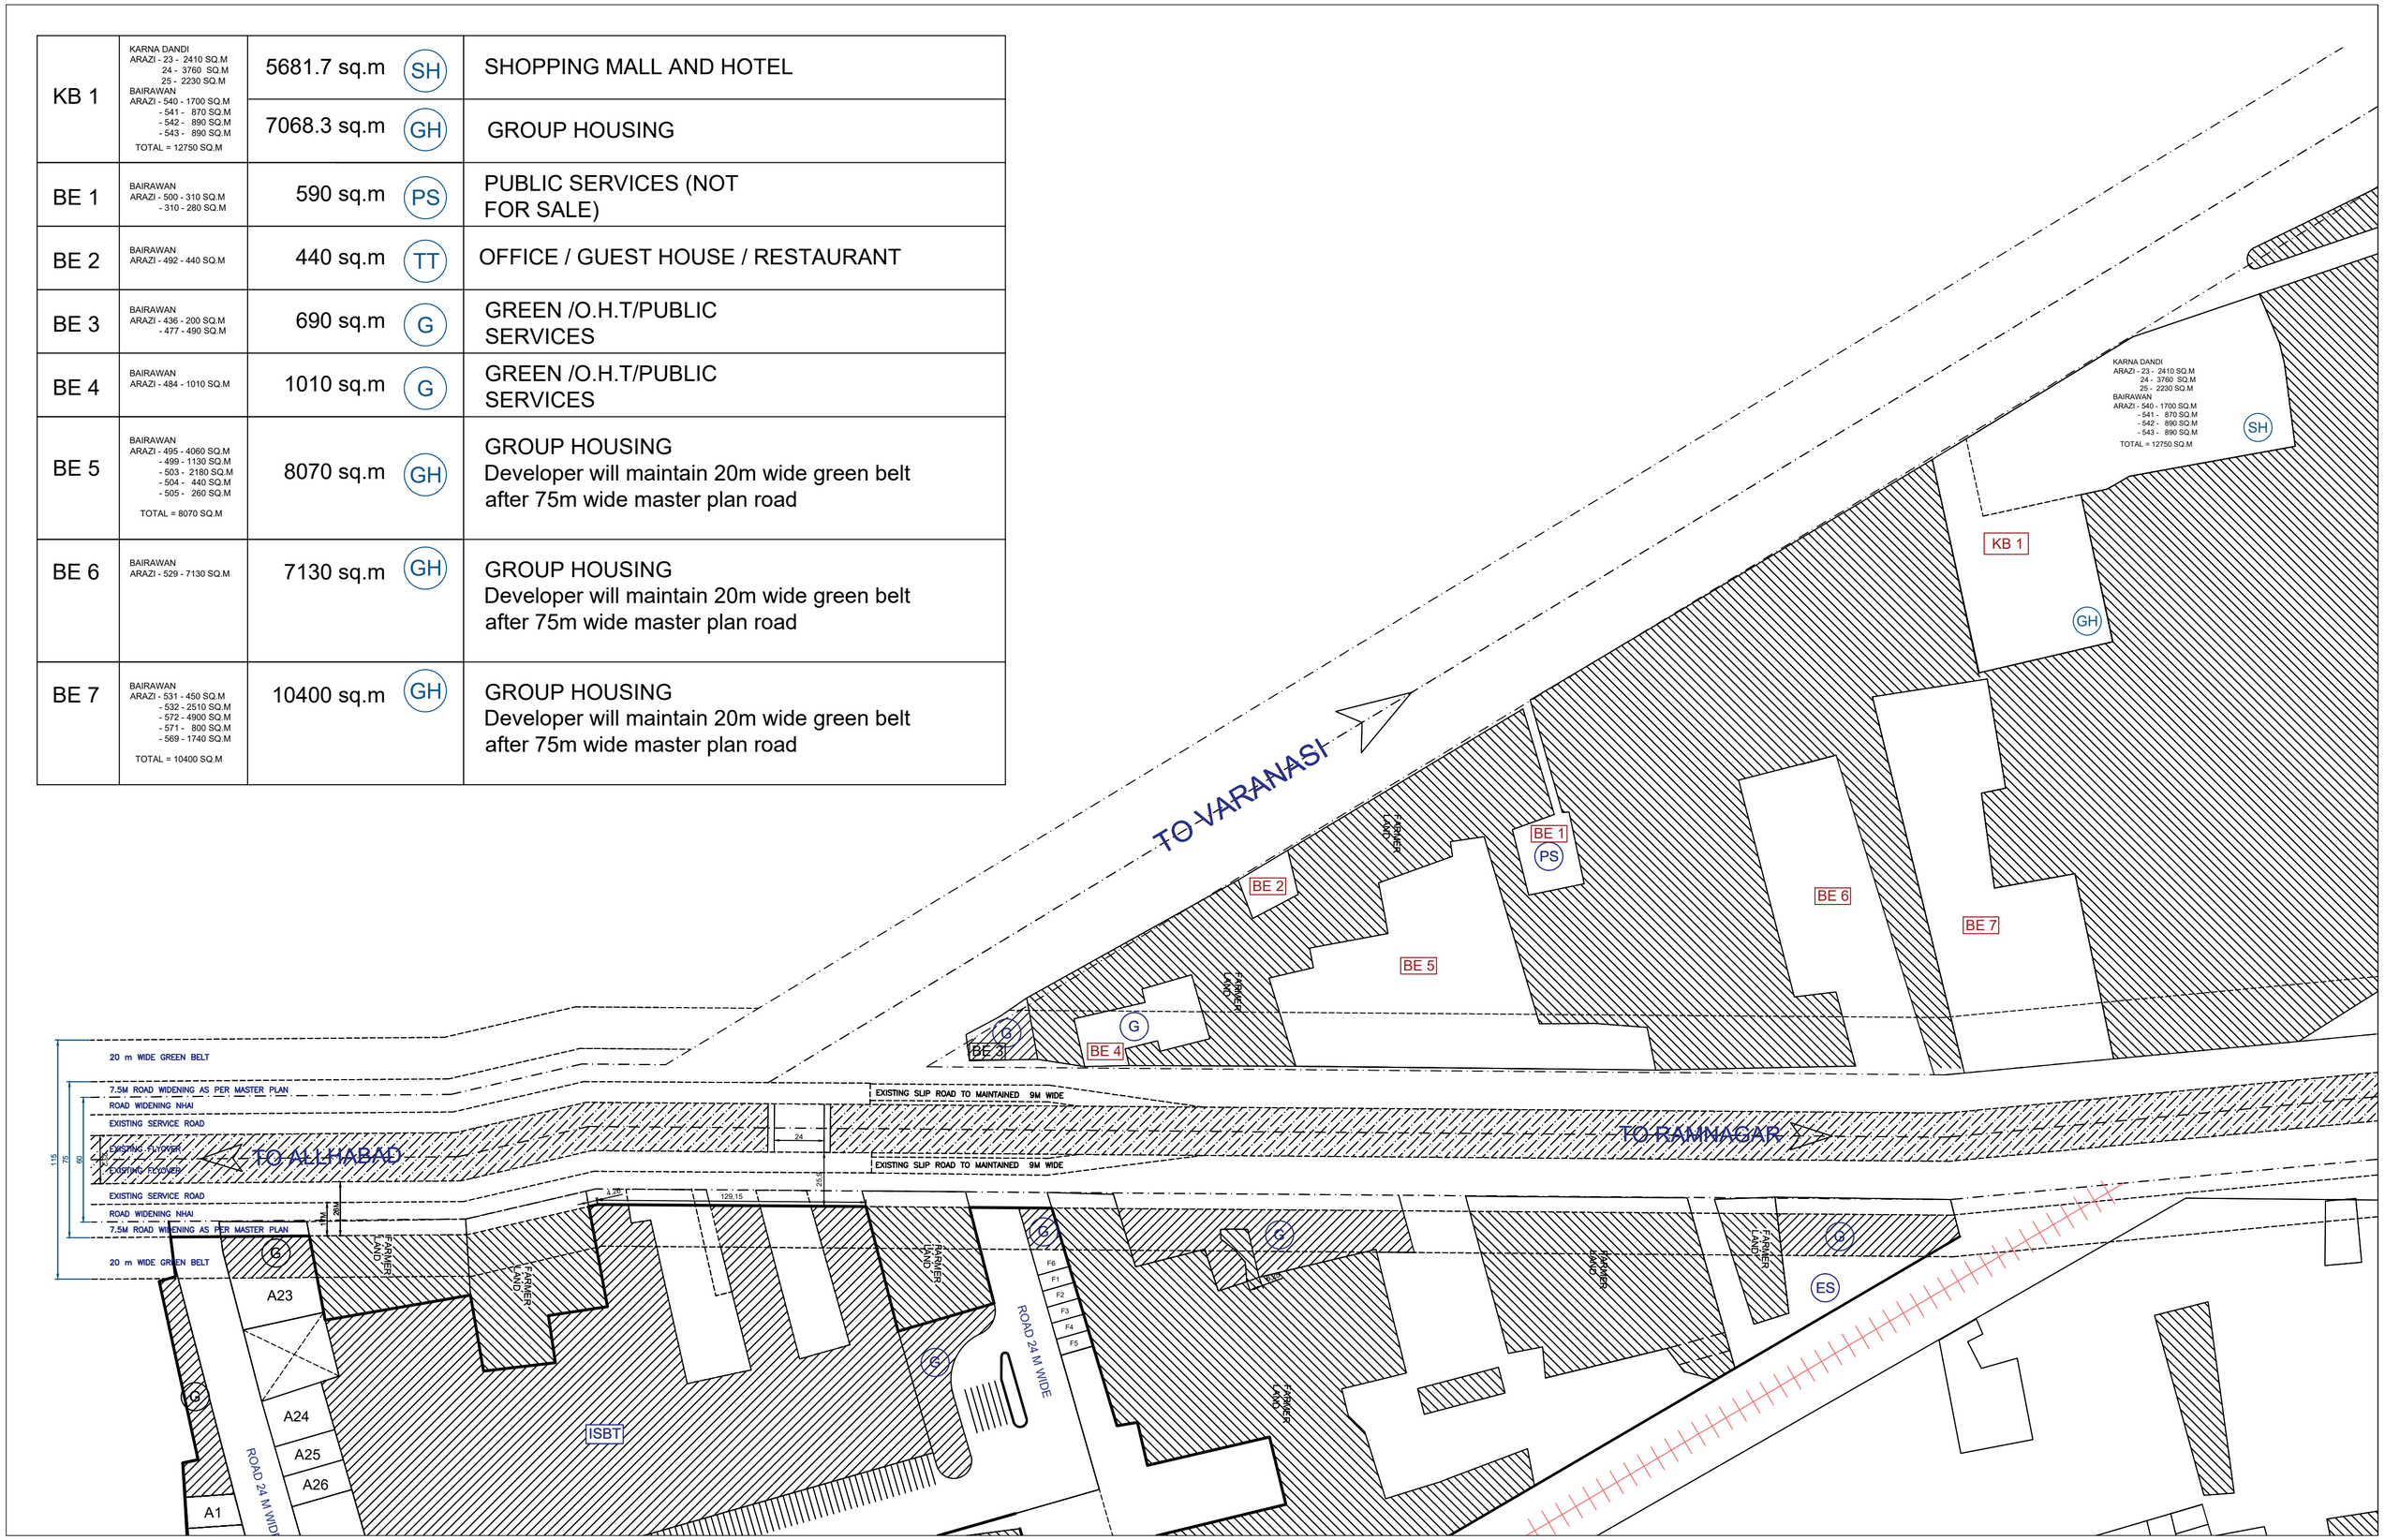KB 1	KARNA DANDI ARAZI - 23 - 2410 SQ.M 24 - 3760 SQ.M 25 - 2230 SQ.M BAIRAWAN ARAZI - 540 - 1700 SQ.M - 541 - 870 SQ.M - 542 - 890 SQ.M - 543 - 890 SQ.M TOTAL = 12750 SQ.M	5681.7 sq.m	SH	SHOPPING MALL AND HOTEL
		7068.3 sq.m	GH	GROUP HOUSING
BE 1	BAIRAWAN ARAZI - 500 - 310 SQ.M - 310 - 280 SQ.M	590 sq.m	PS	PUBLIC SERVICES (NOT FOR SALE)
BE 2	BAIRAWAN ARAZI - 492 - 440 SQ.M	440 sq.m	TT	OFFICE / GUEST HOUSE / RESTAURANT
BE 3	BAIRAWAN ARAZI - 436 - 200 SQ.M - 477 - 490 SQ.M	690 sq.m	G	GREEN /O.H.T/PUBLIC SERVICES
BE 4	BAIRAWAN ARAZI - 484 - 1010 SQ.M	1010 sq.m	G	GREEN /O.H.T/PUBLIC SERVICES
BE 5	BAIRAWAN ARAZI - 495 - 4060 SQ.M - 499 - 1130 SQ.M - 503 - 2180 SQ.M - 504 - 440 SQ.M - 505 - 260 SQ.M TOTAL = 8070 SQ.M	8070 sq.m	GH	GROUP HOUSING Developer will maintain 20m wide green belt after 75m wide master plan road
BE 6	BAIRAWAN ARAZI - 529 - 7130 SQ.M	7130 sq.m	GH	GROUP HOUSING Developer will maintain 20m wide green belt after 75m wide master plan road
BE 7	BAIRAWAN ARAZI - 531 - 450 SQ.M - 532 - 2510 SQ.M - 572 - 4900 SQ.M - 571 - 800 SQ.M - 569 - 1740 SQ.M TOTAL = 10400 SQ.M	10400 sq.m	GH	GROUP HOUSING Developer will maintain 20m wide green belt after 75m wide master plan road